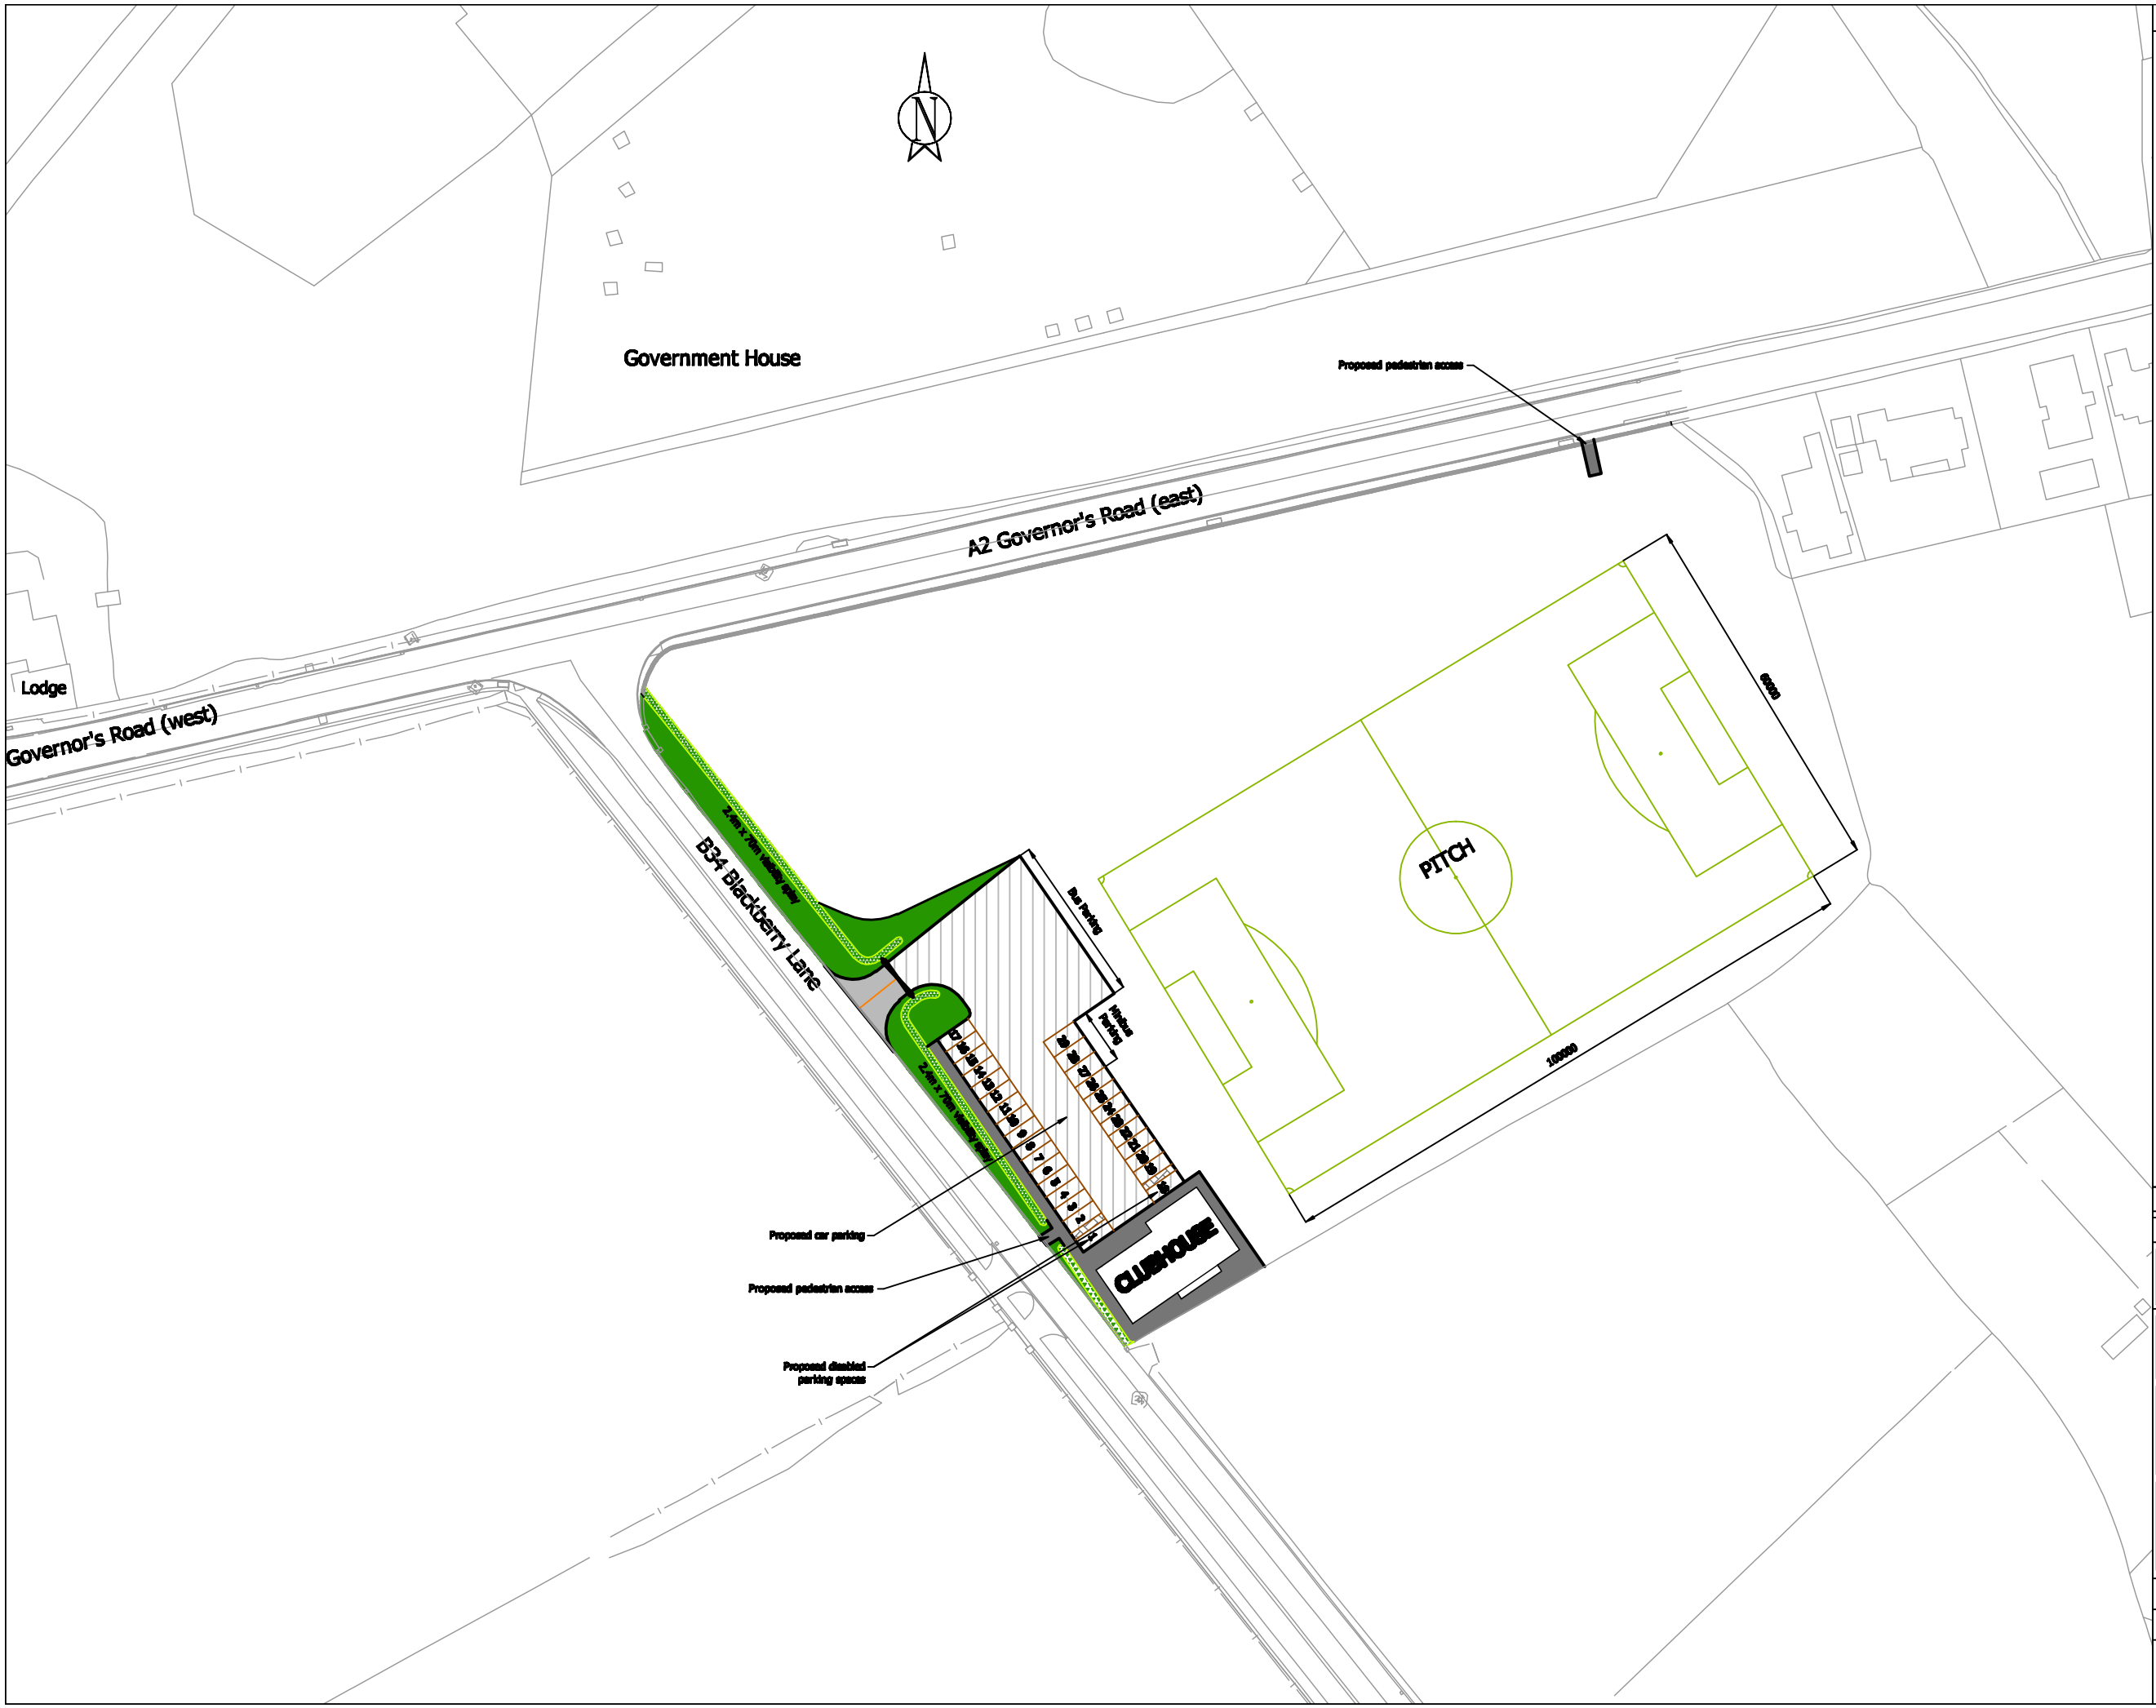

NOTES

Ref.	Revision	Date	By	Chk.

AMENDMENTS

Status
DRAFT

Client
Onchan Football Club

Job Title
Proposed Relocation of Pitch & Clubhouse to Blacberry Lane, Onchan

Drawing Title
Proposed General Layout

Drawn By	P.B.	Date	08 November 2009
Checked By		Scale	1:1000 @ A1
Job Ref		Drawing No	Rev.